


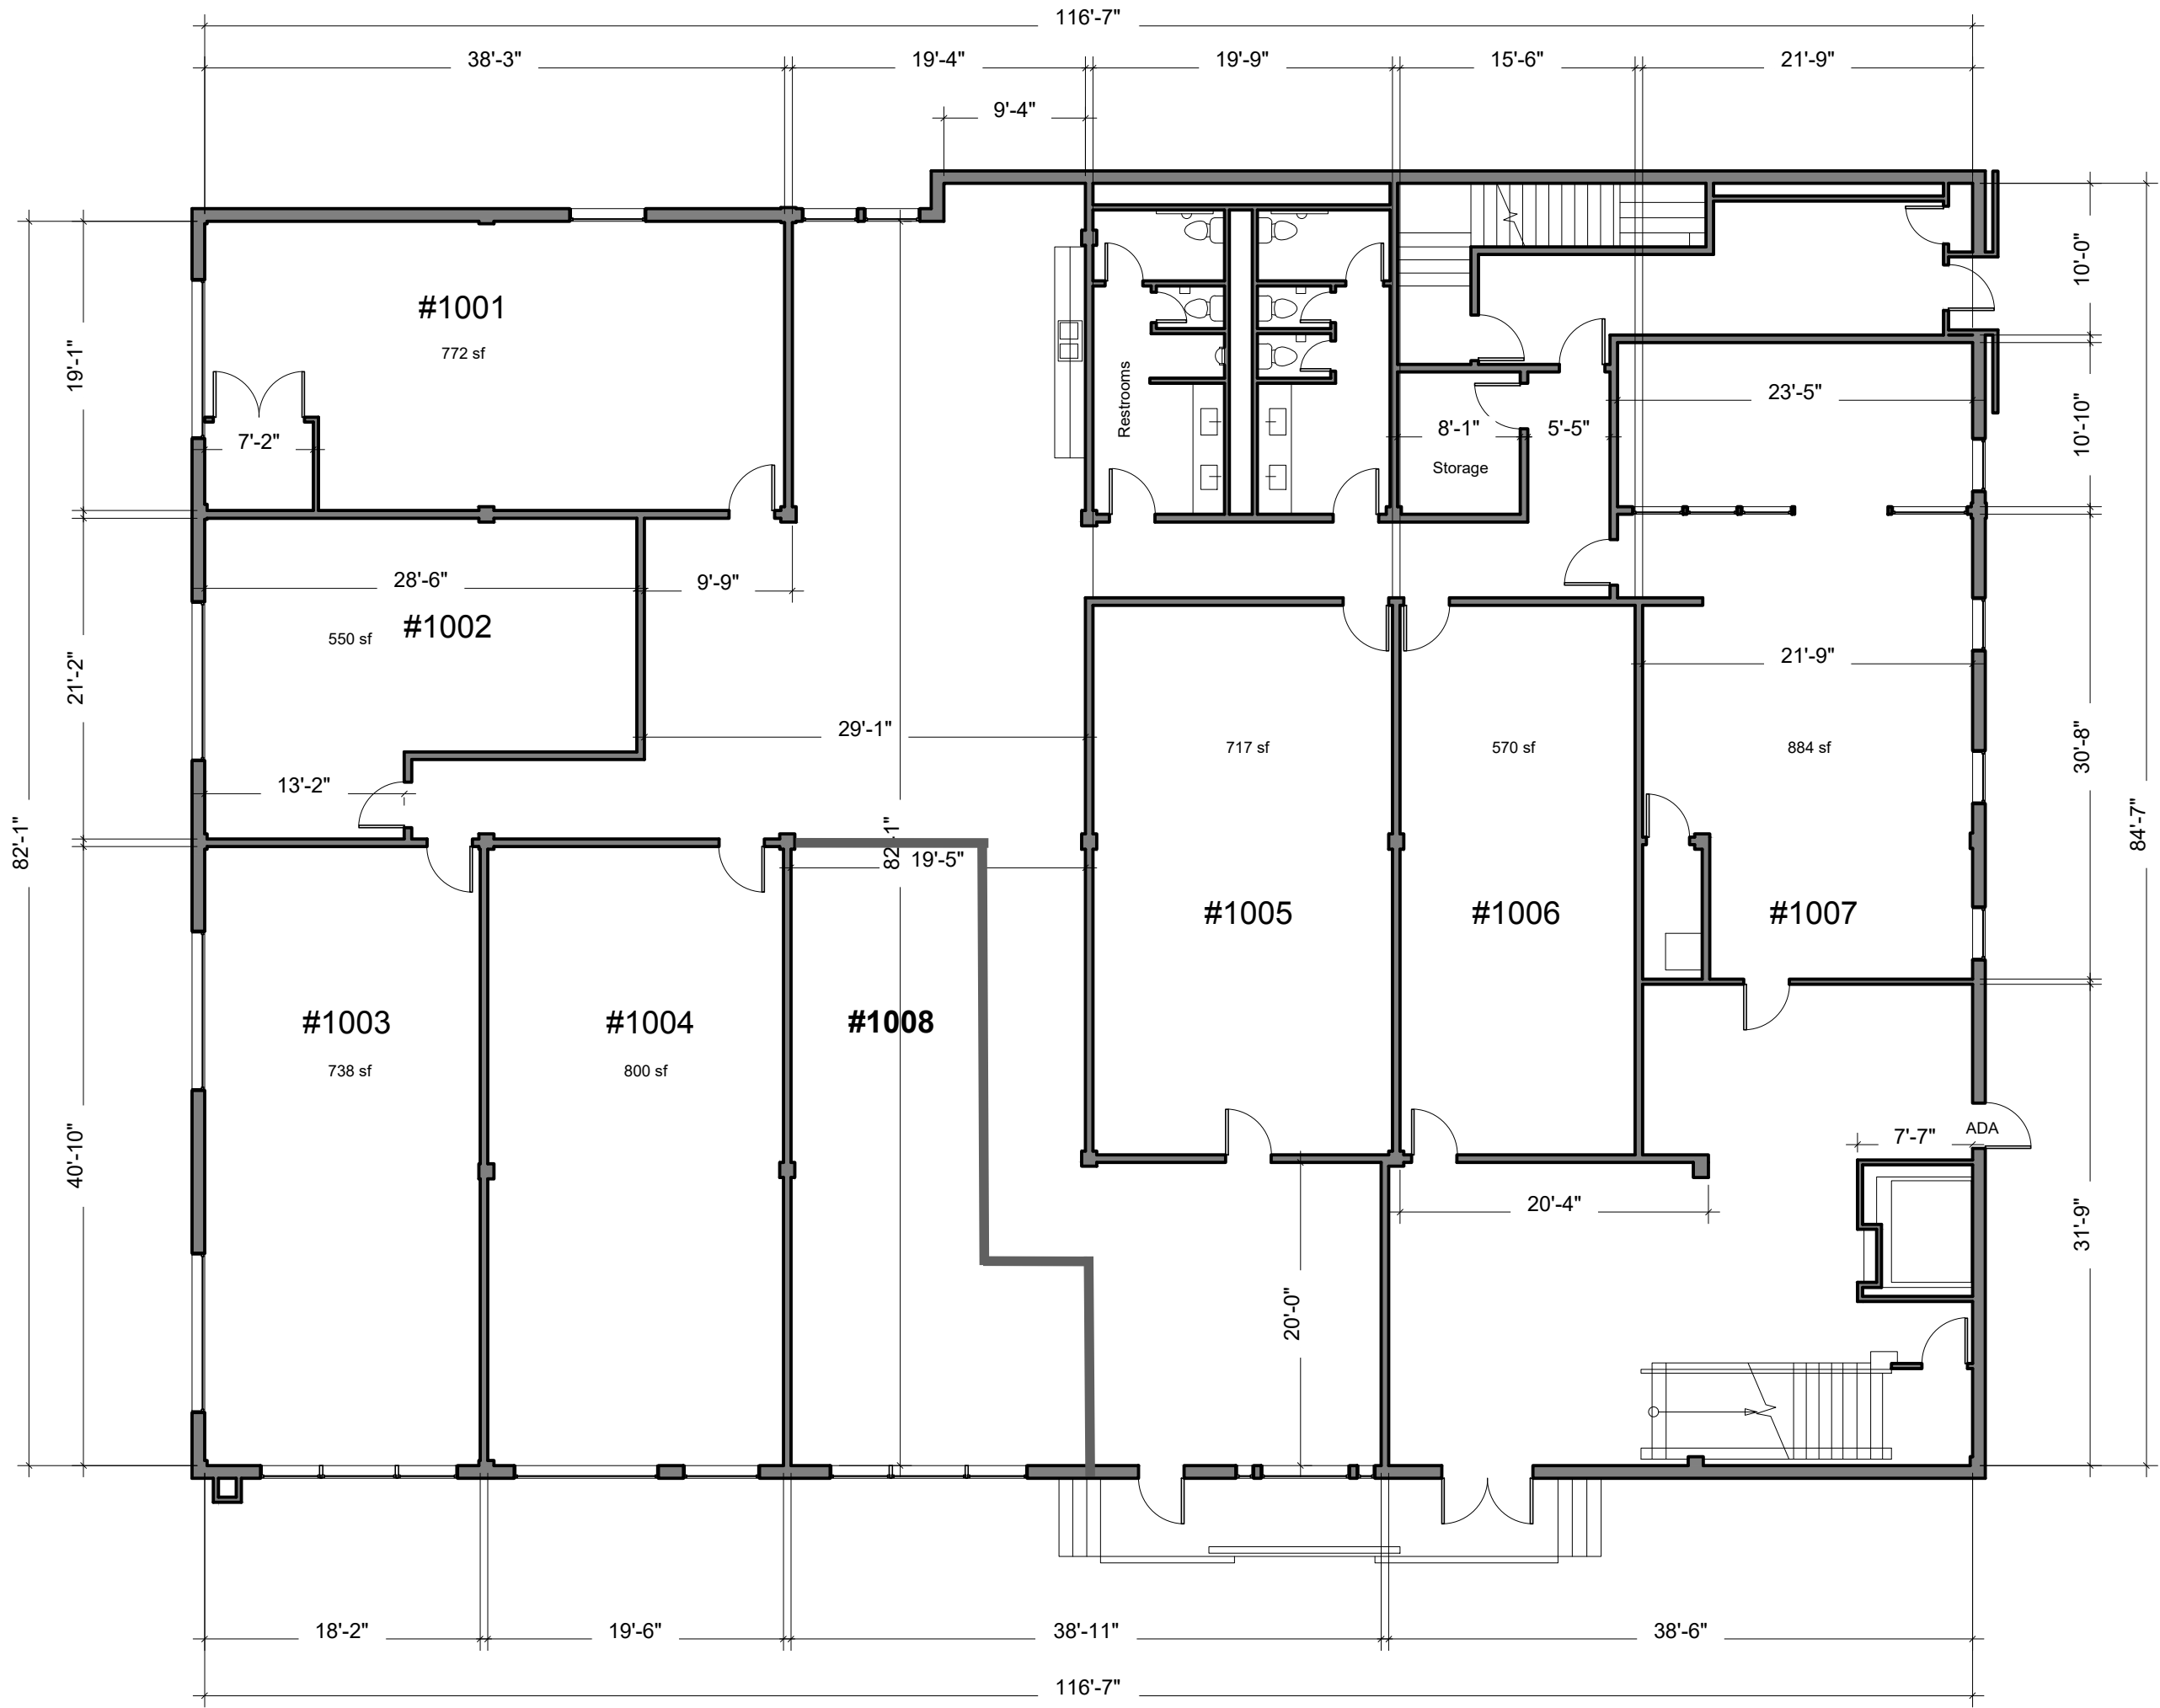

CLIENT: DATE:

TITLE: LEVEL 1 FLOOR PLAN

SCALE: 3/32"=1'-0"